© Premier Design Surveys Ltd.
This drawing shall not be copied, altered or passed to any third party without the written consent of Premier Design Surveys Ltd who accept no responsibility for digitally altered versions by others, unless returned for verification, Premier Design Surveys Ltd also accept no responsibility for any digital copy corrupted during electronic data transmission.

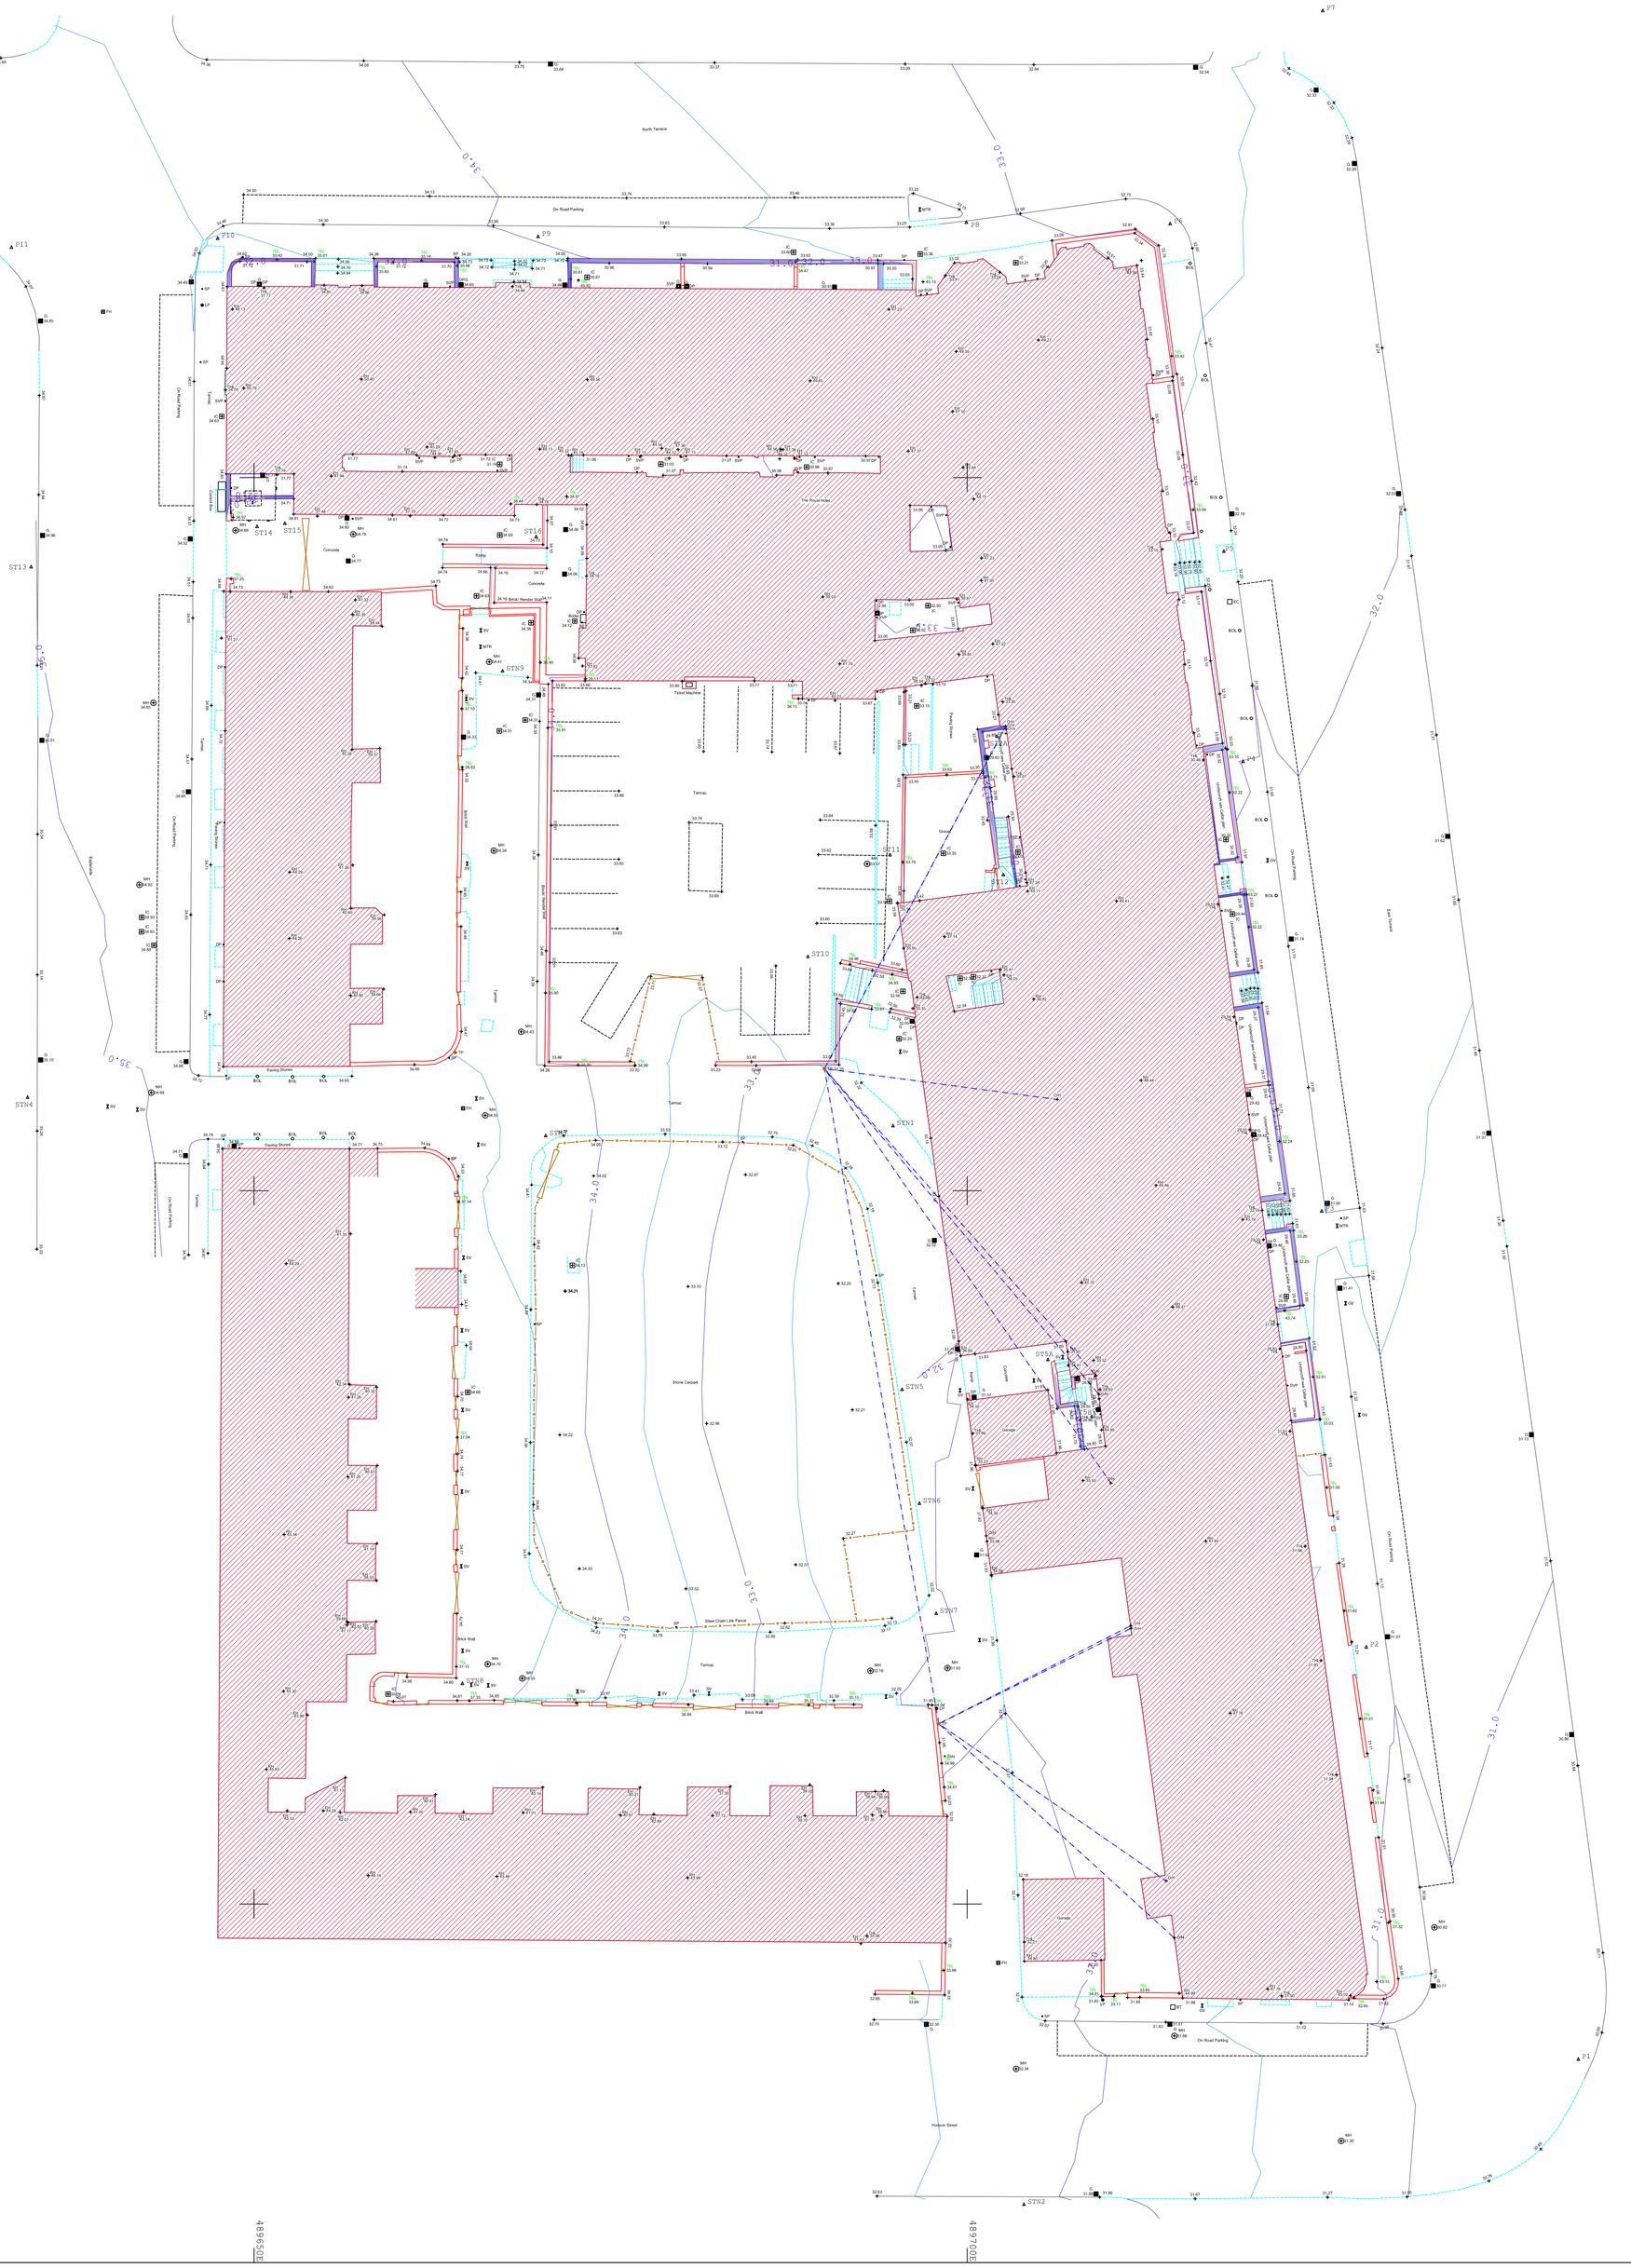

KEY TO SYMBOL/ANNOTATION

△	STN	-Survey Station
⊙	MH	-Manhole
⊙	IC	-Inspection Cover
■	G	-Gully Grate
⋈	SV	-Water Stop Valve
⋈	GV	-Gas Stop Valve
⋈	MTR	-Water Meter
▣	FH	-Fire Hydrant
□	BT	-Telecom Cover
□	CATV	-Cable Television Cover
□	EC	-Electric Cover
○	ER	-Earth Rod
◆	TP	-Telegraph Pole
◆	EP	-Electric Pole
●	LP	-Lamp Post
•	SP	-Sign Post
•	Stay	-Stay
•	DP	-Downpipe
•	SVP	-Soil & Vent Pipe
•	TL	-Traffic Light
◆	Post	-Post
◆	CCTV	-Closed Circuit TV Pole
O	BOL	-Bollard
⊡	PB	-Post Box
⊕	BS	-Bus Stop
⊕	RE	-Rodding Eye
▣	BH	-Borehole
▣	TH	-Trial Hole
✛	OSBM	-Ordnance Survey Bench Mark
✛	RH	-Ridge Height
✛	EH	-Eaves Height
✛	FFL	-Finished Floor Level
✛	TH	-Tree Height
✛	TBL	-Top Boundary Level
✛	WATL	-Water Level
✛	THL	-Threshold Level
	-	Tree
	-	Bush

LINETYPE

- Building
- Wall
- Fence
- Hedge
- Kerb
- Verge
- Foliage
- Gate
- Bank Bottom
- Bank Top
- Major Contour
- Minor Contour

CONTROL STATIONS

Station	Easting	Northing	Level
P1	489742.847	511289.107	30.679
P2	489727.982	511317.992	31.190
P3	489724.855	511348.555	31.582
P4	489719.336	511380.079	32.049
P5	489717.997	511394.813	32.297
P6	489714.232	511417.779	32.746
P7	489724.925	511432.715	32.303
P8	489699.939	511417.877	33.214
P9	489669.914	511416.880	34.041
P10	489647.454	511416.755	34.594
P11	489632.995	511416.126	34.933
S12A	489702.078	511381.841	29.901
ST10	489688.834	511366.299	33.278
ST12	489694.590	511373.534	32.905
ST11	489679.599	511377.137	34.103
ST13	489634.370	511393.727	35.101
ST14	489650.211	511396.650	34.725
ST15	489652.159	511396.769	34.808
ST16	489669.780	511395.835	34.732
ST5A	489705.658	511338.145	31.869
ST5B	489708.731	511334.150	28.809
STN1	489694.800	511354.540	32.200
STN2	489703.979	511278.922	32.235
STN3	489670.450	511353.843	34.318
STN4	489634.123	511356.535	35.368
STN5	489695.834	511336.054	32.080
STN6	489696.650	511328.047	32.050
STN7	489697.826	511320.347	31.998
STN8	489664.668	511311.442	34.800
STN9	489667.423	511386.422	34.390

NOTES

Levels and Co ords related to OSGB36(15) National Datum and grid using GPS

Drawing scale 1:200 when plotted on A0 drawing sheet

REV.	DATE	DESCRIPTION	BY
-	-	-	-

PREMIER
DESIGN SURVEYS LTD
SUITE G2, GROUND FLOOR
HURSTWOOD BUSINESS CENTRE
YORK ROAD, THIRSK
NORTH YORKSHIRE
YO7 3BX
TEL : 01845 574633
OFFICE@PREMIERDESIGNSURVEYS.CO.UK
WWW.PREMIERDESIGNSURVEYS.CO.UK

PROJECT
The Royal Hotel
West Cliff
Whitby

DRAWING TITLE
Topographical Survey

CLIENT
The HRH Group

DRAWN	JR/PA	DATE	17/11/23
CHECKED	PA/JR	SCALE	1:200 @ A0

DRAWING NUMBER
4528-1