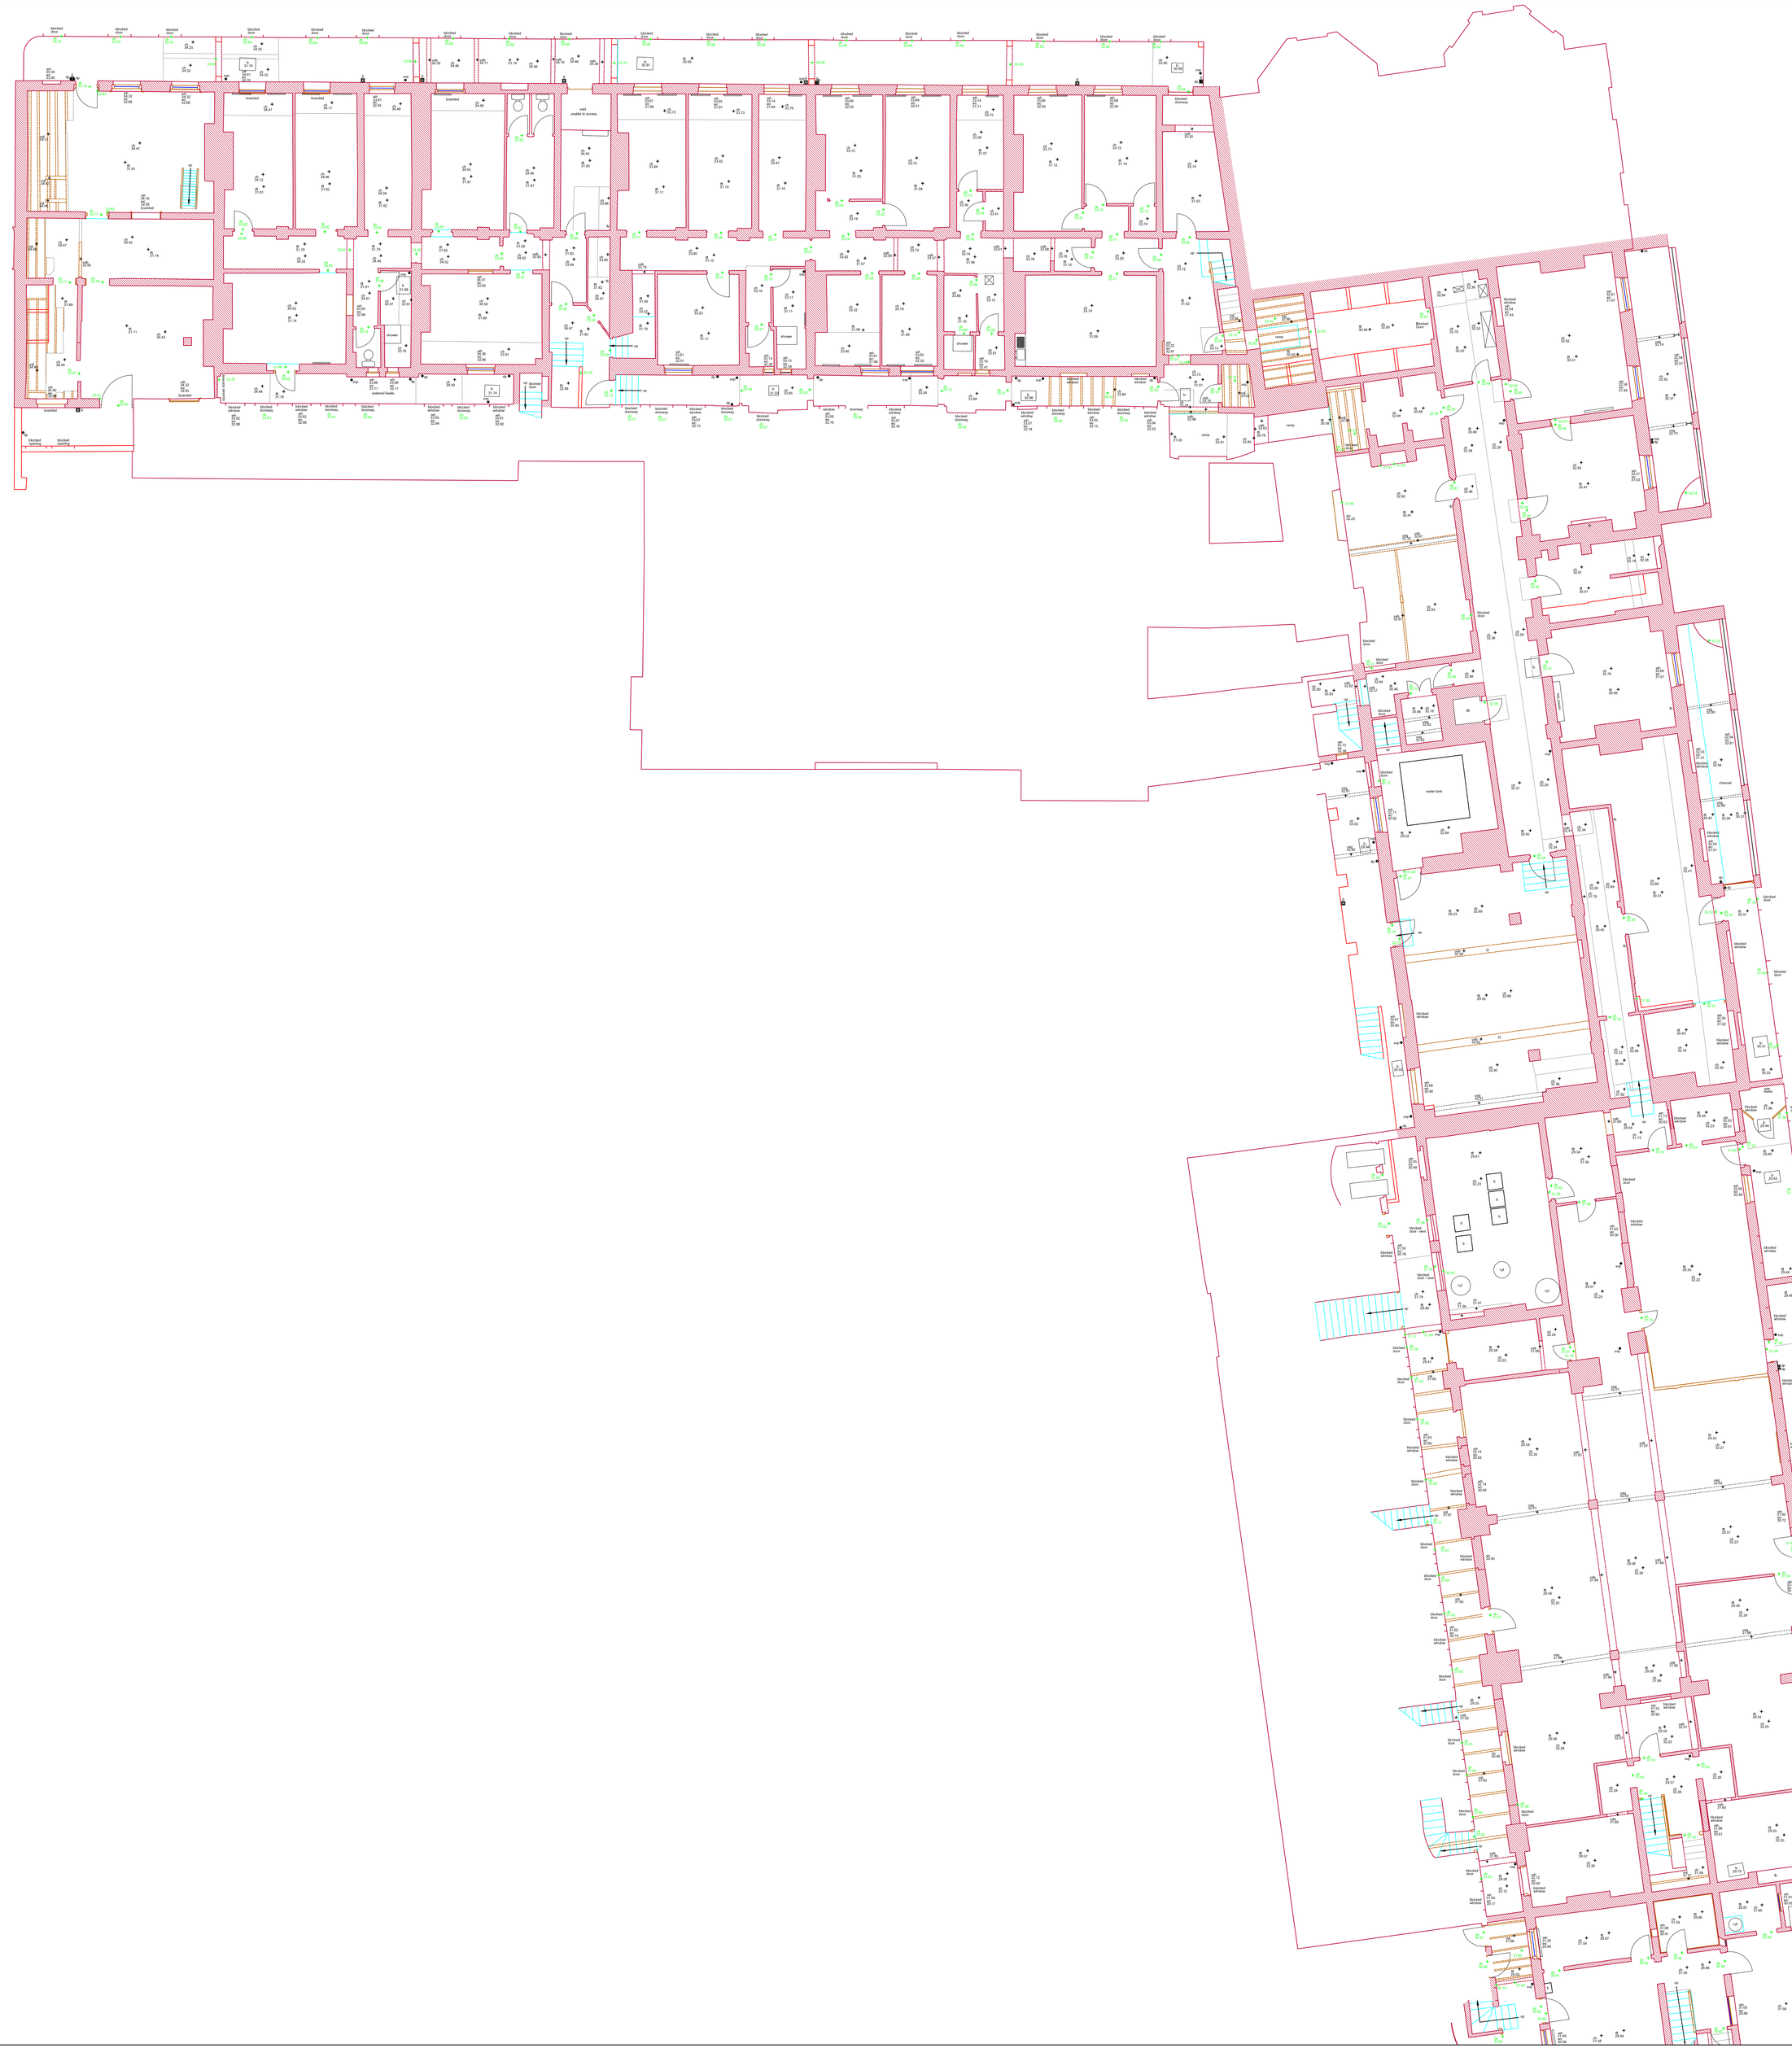

© Premier Design Surveys Ltd.

This drawing shall not be copied, altered or passed to any third party without the written consent of Premier Design Surveys Ltd who accept no responsibility for digitally altered versions by others, unless returned for verification, Premier Design Surveys Ltd also accept no responsibility for any digital copy corrupted during electronic data transmission.

KEY TO SYMBOL/ANNOTATION

LEVELS

ffl	-Finished Floor Level
ch	-Ceiling Height
fch	-False Ceiling Height
usb	-Underside of Beam
usg	-Underside of Girder
usp	-Underside of Purlin
usj	-Underside of Joist
usr	-Underside of Ridge
wc	-Window Cill Height
wh	-Window Head Height
dh	-Door Head
sh	-Spot Height
thl	-Threshold Level

FIXTURES

fp	-Fireplace
cb	-Cupboard
b	-Boiler
cyl	-Cylinder

POWER

ds	-Double Socket	fs-Fused Spur
ss	-Single Socket	
is	-Irregular Socket	
s	-Switch	
fb	-Fuse Box	
mtr	-Meter	
ec	-Electric Board	
db	-Distribution Board	
ae	-Air/Electric Point	

LIGHTING

ls	-Light Switch	al-Alarm Light
l	-Light Fixing	
wl	-Wall Light Fixing	
el	-Emergency Light	

SECURITY

md	-Motion Detector
sd	-Smoke Detector
fap	-Fire Alarm Panel
ap	-Alarm Panel
fa	-Fire Alarm

OTHER FIXINGS

t	-Thermostat
tc	-Time Clock
tap	-Water Tap
sv	-Stop Valve
bt	-Phone/Data Socket
tv	-Aerial Point

LINETYPE

- Building
- Wall
- Timber
- Glass/Skylight
- Change in Ceiling
- Step
- Beam
- Timber Beam
- Girder
- Metal
- Radiator
- Electric Heater

NOTES

Levels and Co ords related to OSGB36(15) National Datum and grid using GPS

Drawing scale 1:100 when plotted on A0 drawing sheet

REV.	DATE	DESCRIPTION	BY
-	-	-	-

PREMIER DESIGN SURVEYS LTD

SUITE G2, GROUND FLOOR
HURSTWOOD BUSINESS CENTRE
YORK ROAD, THIRSK
NORTH YORKSHIRE
YO7 3BX
TEL : 01845 574633
OFFICE@PREMIERDESIGNSURVEYS.CO.UK
WWW.PREMIERDESIGNSURVEYS.CO.UK

PROJECT
The Royal Hotel
West Cliff
Whitby

DRAWING TITLE
Basement

CLIENT
The HRH Group

DRAWN	PA / JR
DATE	08/01/24
CHECKED	GB
SCALE	1:100 @ A0

DRAWING NUMBER
4528-2 Sheet1