Station	Easting	Northing	Level
STN1	480714.597	492072.320	162.488
STN2	480663.779	492078.197	163.163
STN3	480715.654	492091.734	163.196
STN4	480715.749	492099.973	163.354
STN5	480695.201	492090.452	163.368
STN6	480706.995	492116.442	164.209
STN7	480716.882	492121.805	164.307
STN8	480695.987	492104.706	163.703

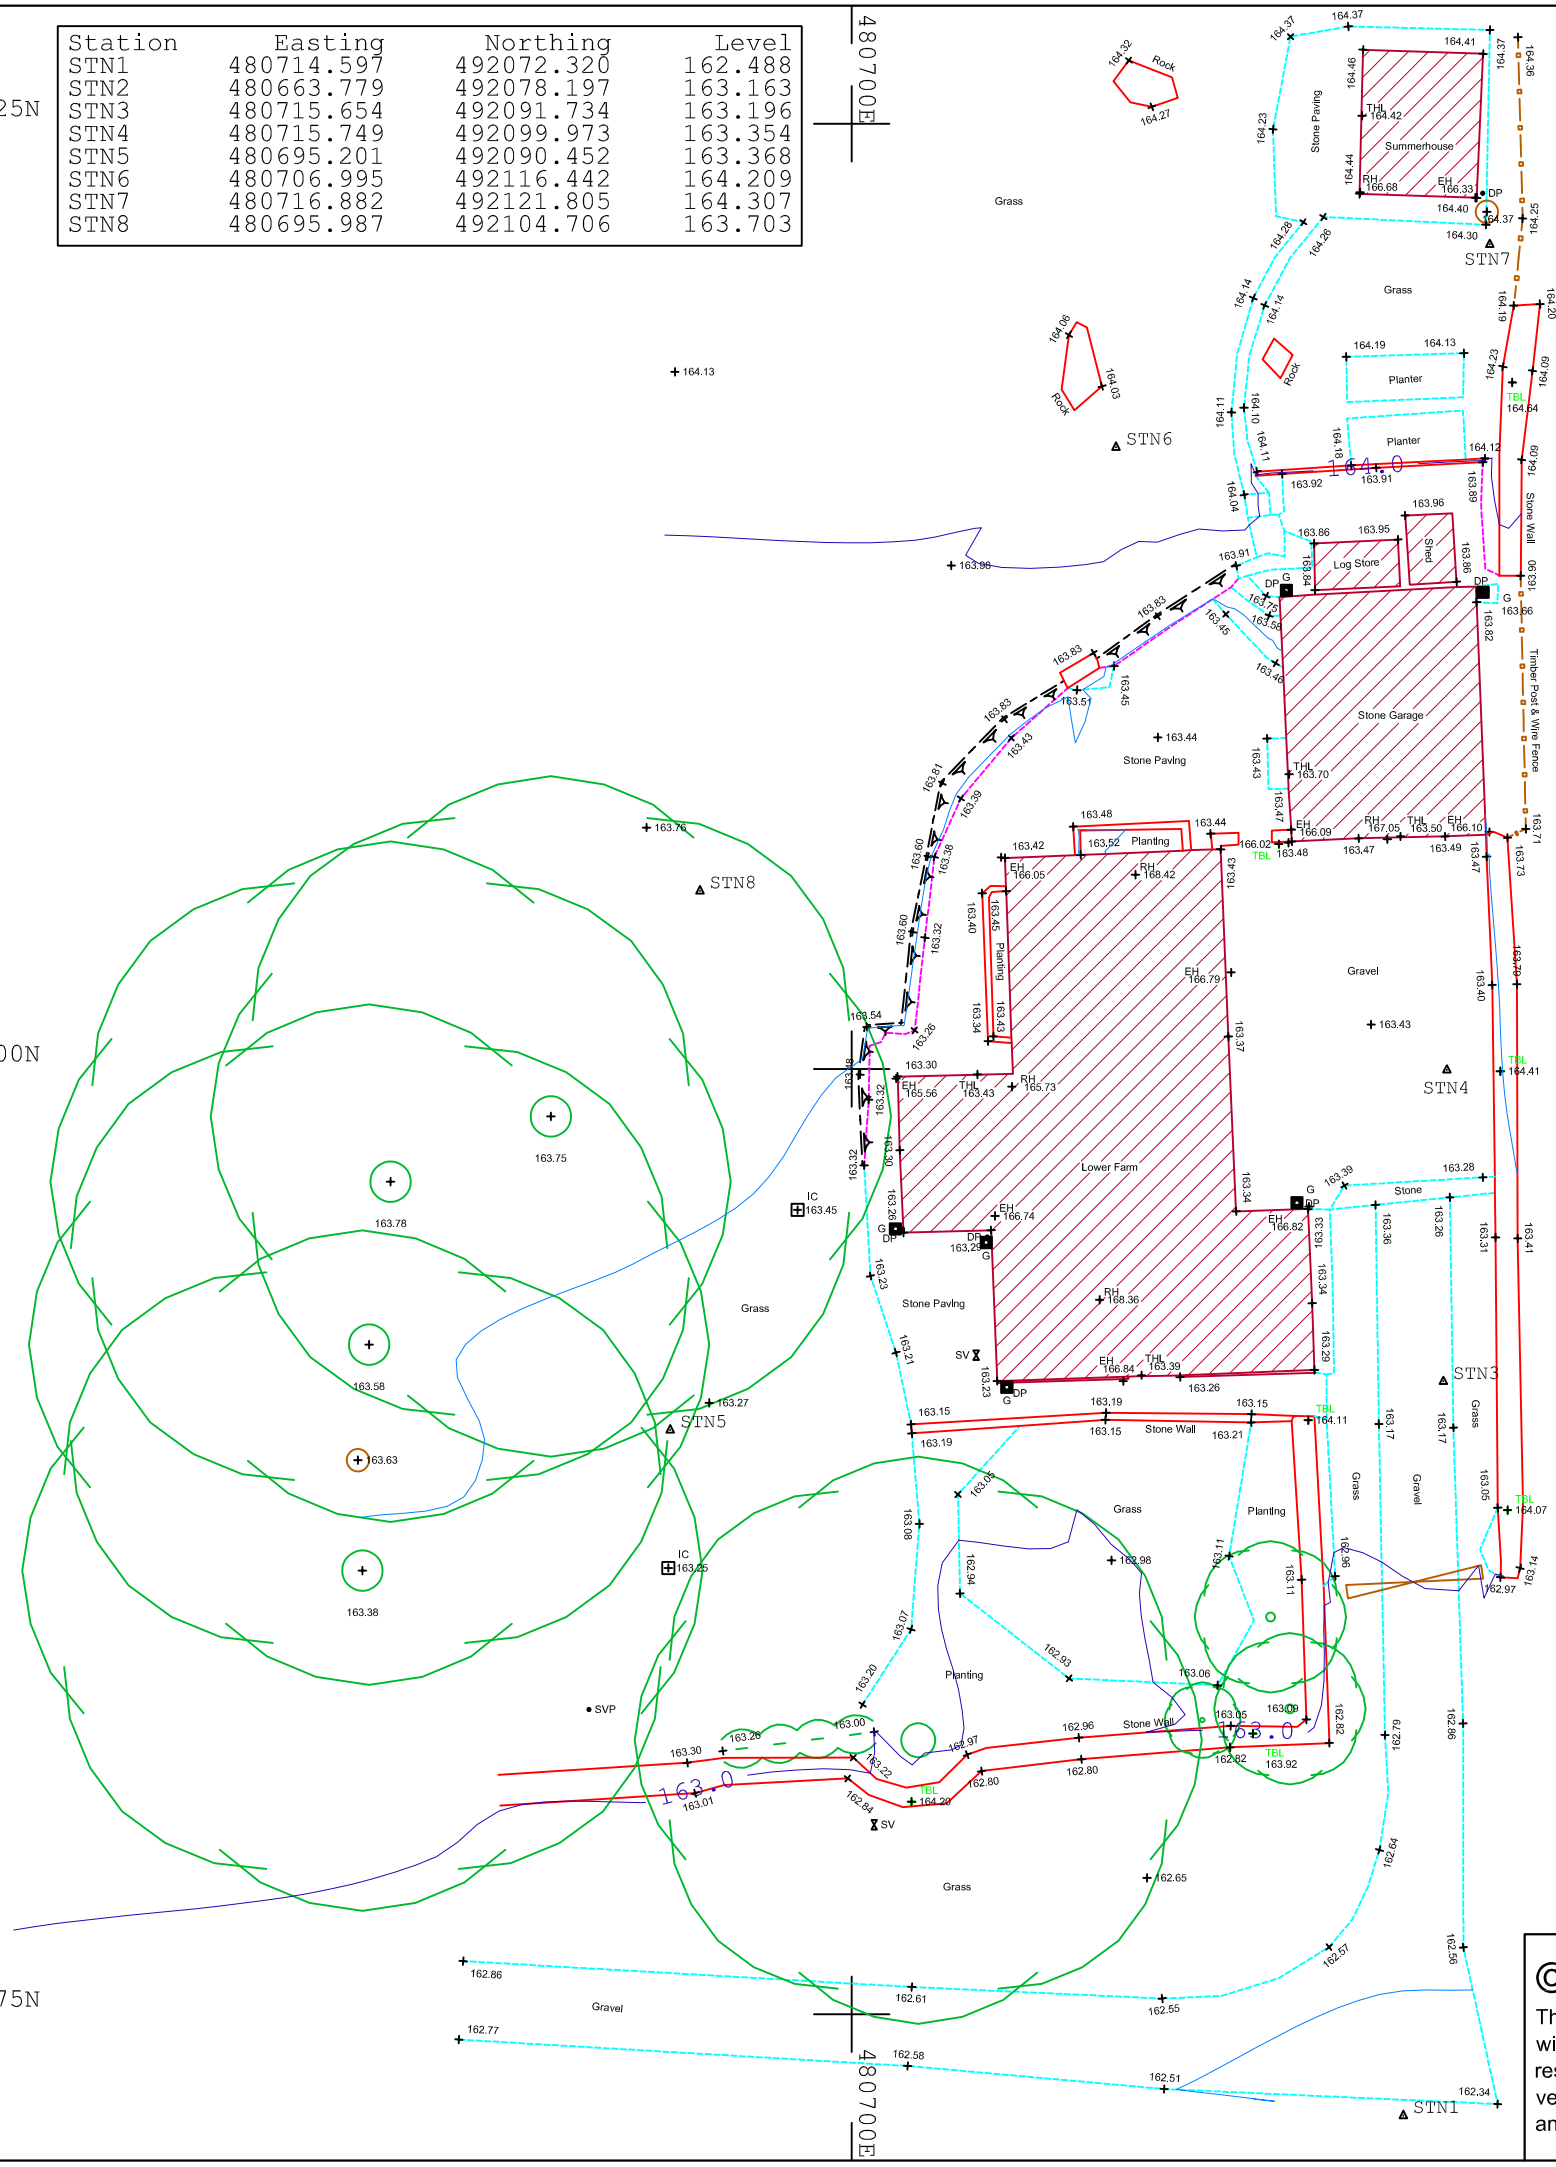

Levels and Co ords related to OSGB36(15) National Datum and grid using GPS

Drawing scale 1:200 when plotted on A3 drawing sheet

REV.	DATE	DESCRIPTION	BY
-	-	-	-

PREMIER DESIGN SURVEYS LTD

SUITE G2, GROUND FLOOR
HURSTWOOD BUSINESS CENTRE
YORK ROAD, THIRSK
NORTH YORKSHIRE
YO7 3BX
TEL : 01845 574633
OFFICE@PREMIERDESIGNSURVEYS.CO.UK
WWW.PREMIERDESIGNSURVEYS.CO.UK

PROJECT

DRAWING TITLE

Topographical Survey

CLIENT

DRAWN	DATE
GB	26/10/23
CHECKED	SCALE
JR	1:200 @ A3

DRAWING NUMBER

4509-1

© Premier Design Surveys Ltd.

This drawing shall not be copied, altered or passed to any third party without the written consent of Premier Design Surveys Ltd who accept no responsibility for digitally altered versions by others, unless returned for verification. Premier Design Surveys Ltd also accept no responsibility for any digital copy corrupted during electronic data transmission.